1A. North-west Greenwich traffic plan insert

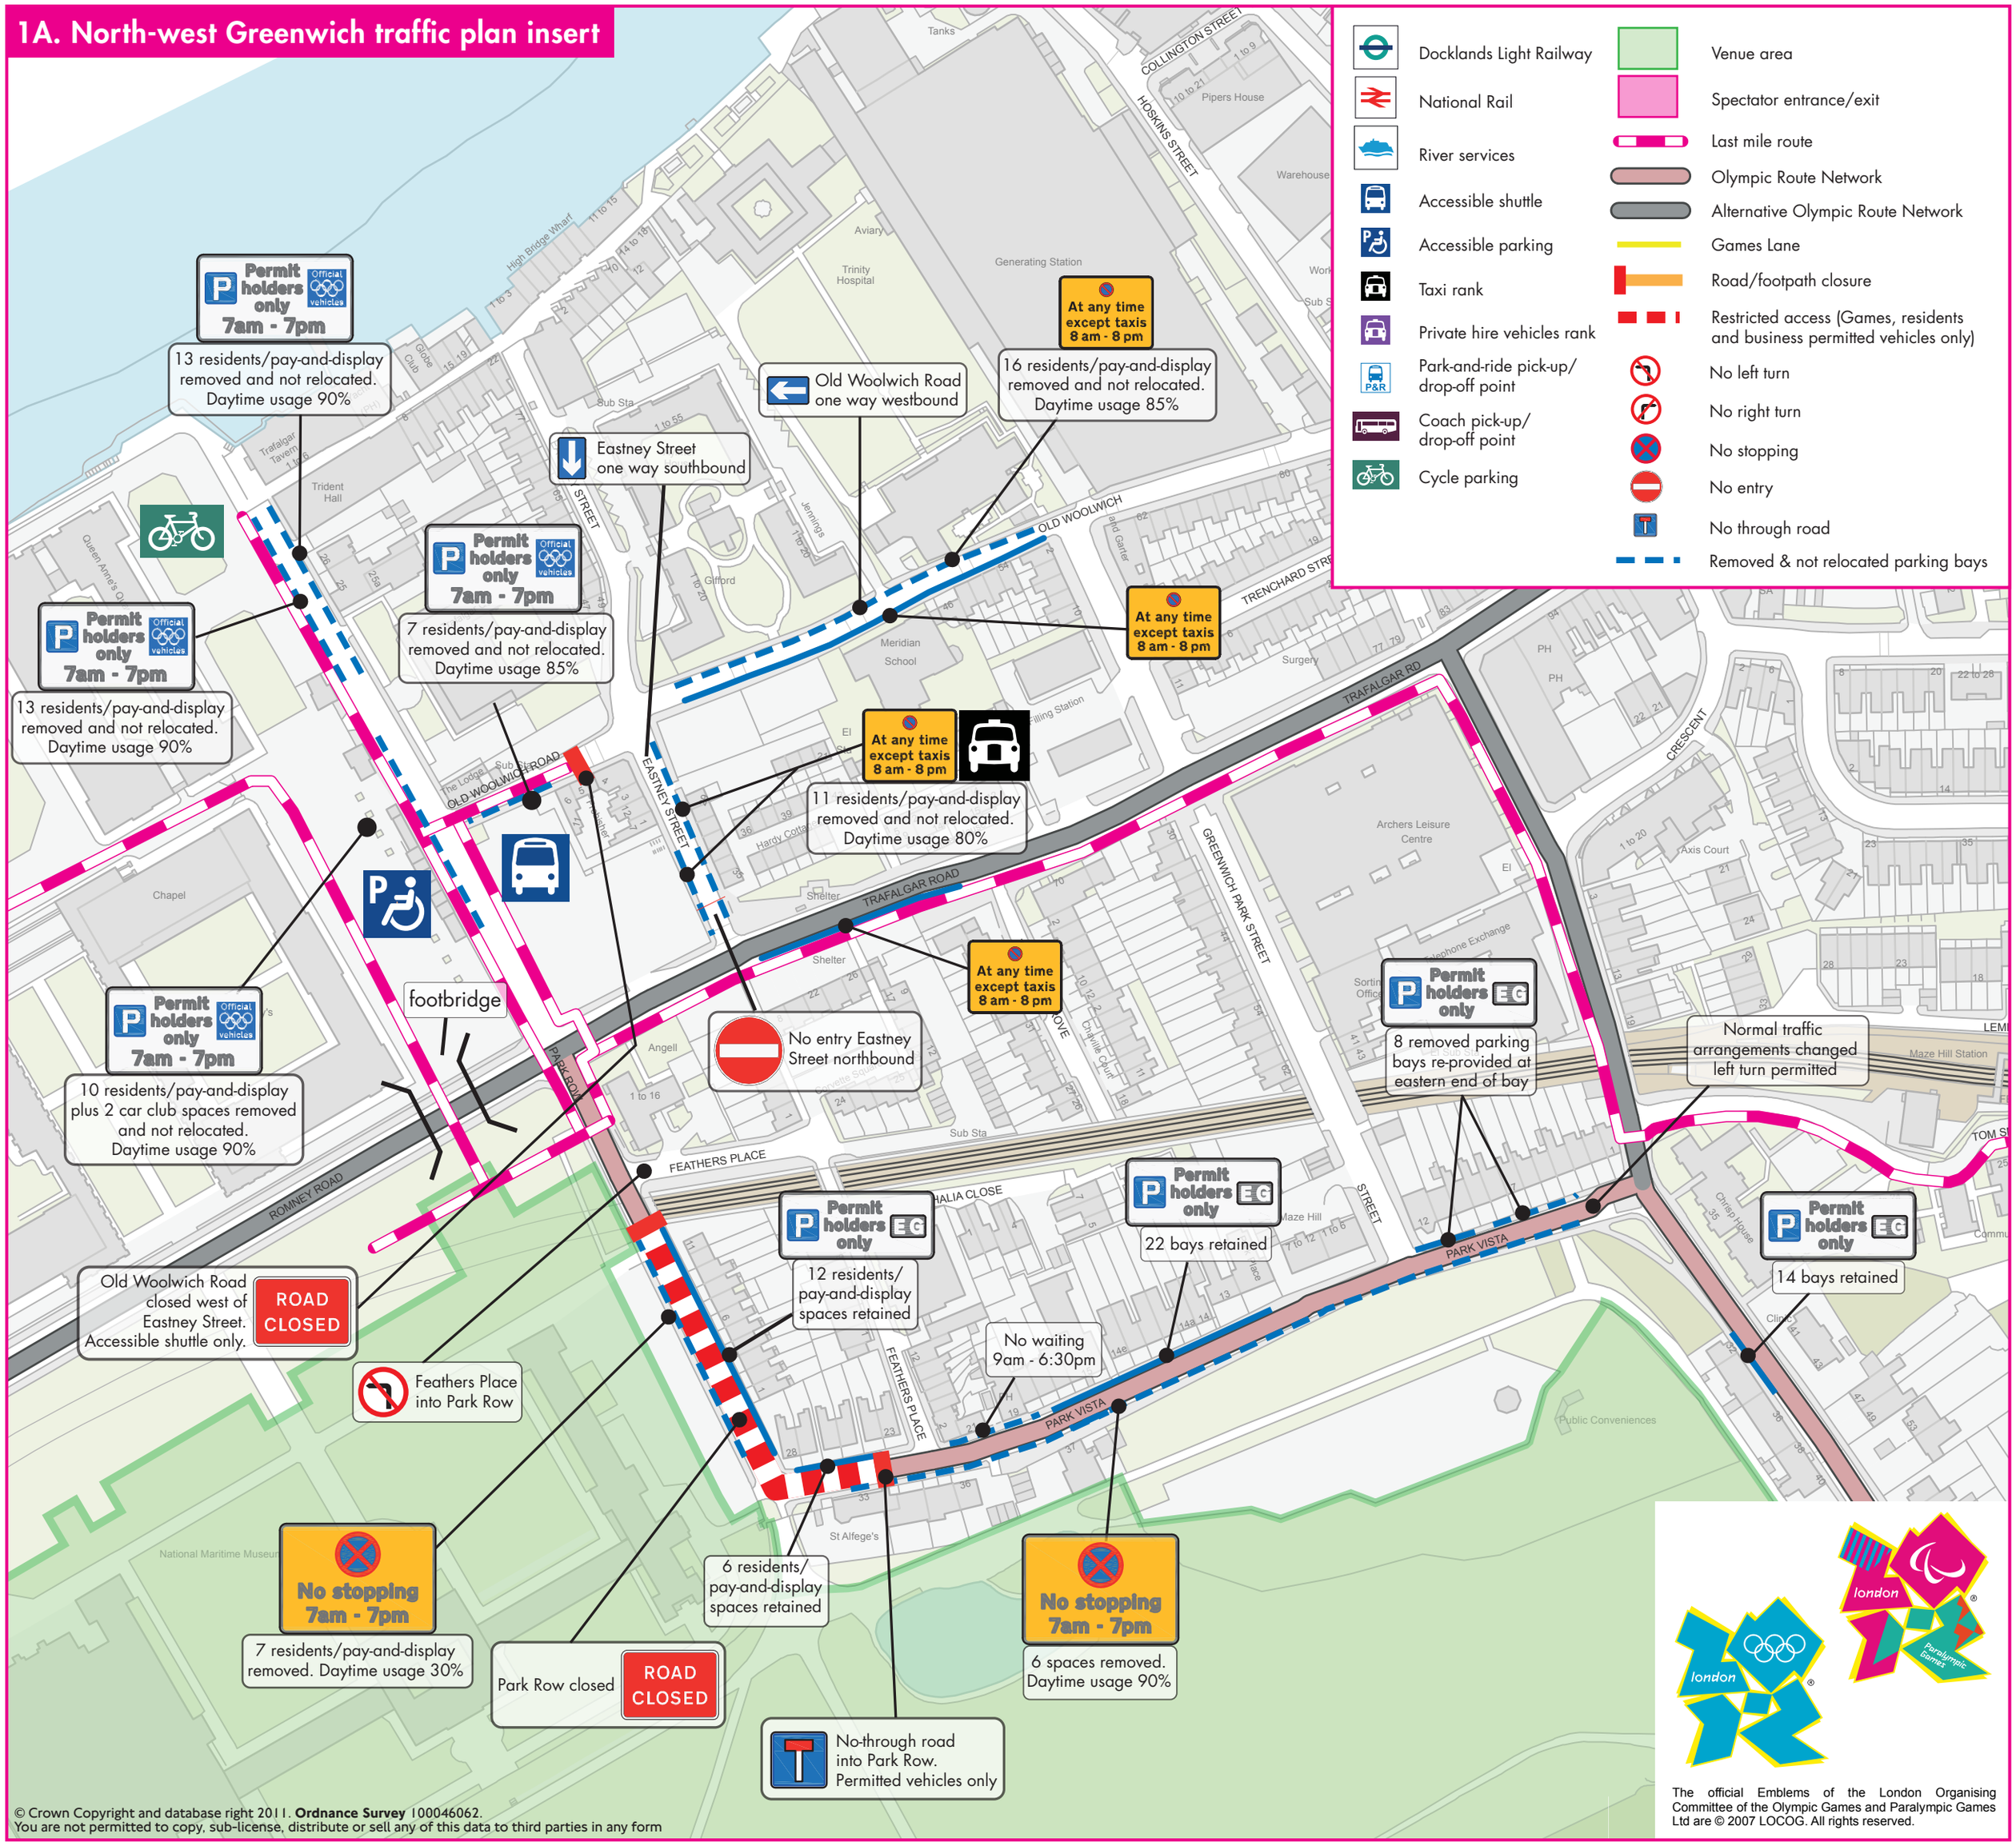

© Crown Copyright and database right 2011. **Ordnance Survey** 100046062.
You are not permitted to copy, sub-license, distribute or sell any of this data to third parties in any form